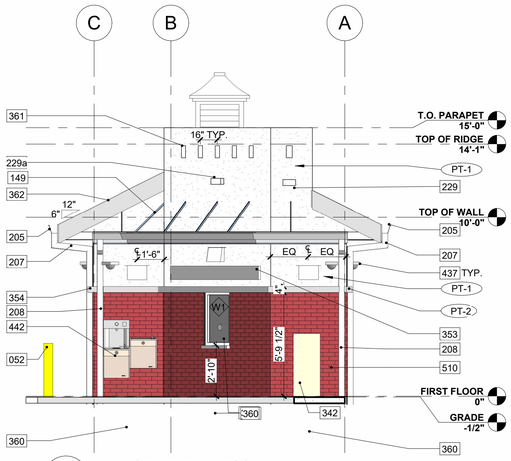

1 EAST ELEVATION
1/4" = 1'-0"

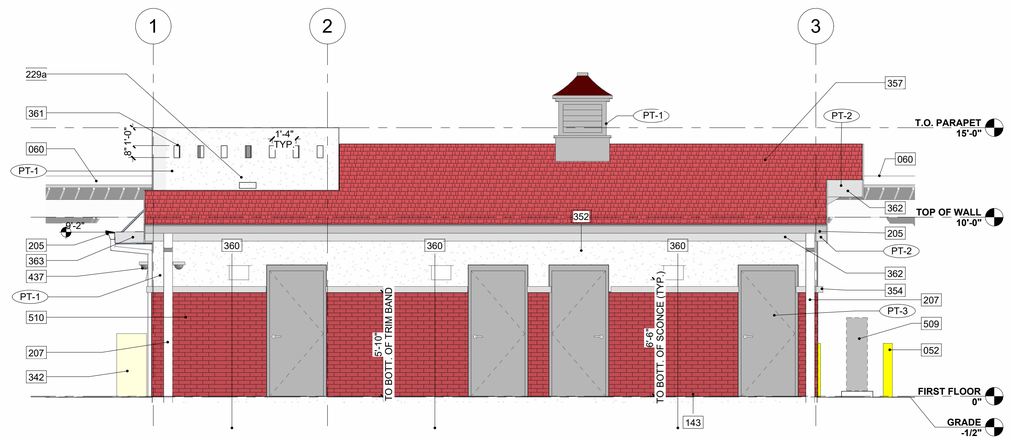

2 NORTH ELEVATION
1/4" = 1'-0"

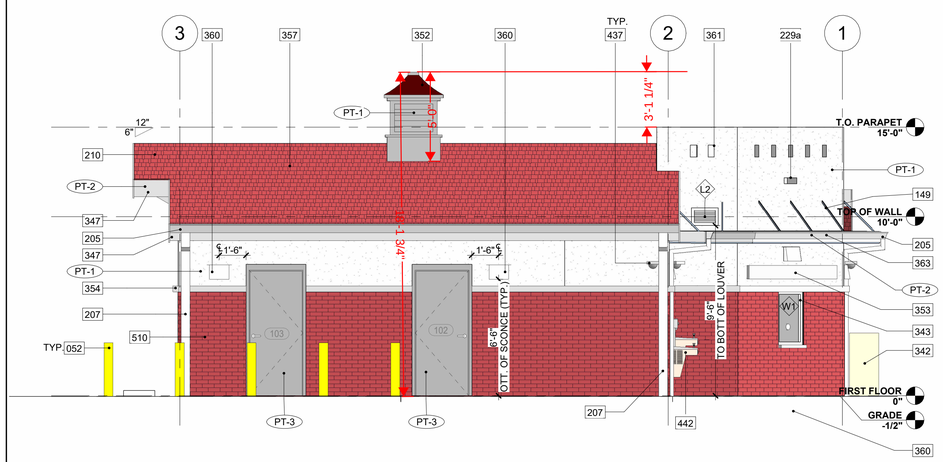

3 SOUTH ELEVATION
1/4" = 1'-0"

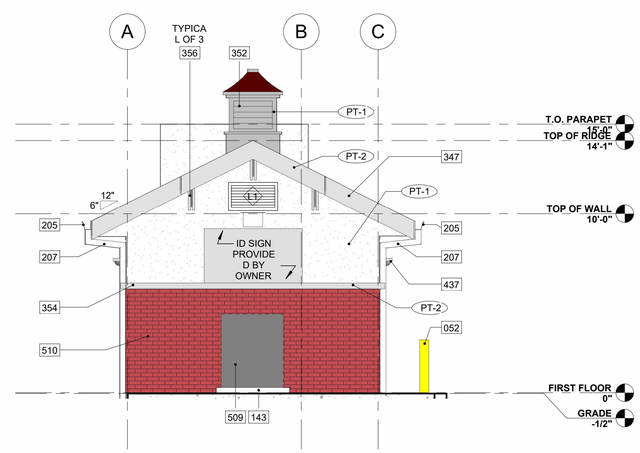

4 WEST ELEVATION
1/4" = 1'-0"

PAINT LEGEND

ITEM	EXTERIOR PAINT COLOR
PT-1	PAINT # 1 SW 7071 GRAY SCREEN
PT-2	PAINT # 2 SW 7073 NETWORK GRAY
PT-3	PAINT # 3 SW 7665 WALL STREET

ACTUAL COLORS MAY VARY FROM WHAT IS DEPICTED ON THE SHEET.

SHEET NOTES

1. SE SHEET **A-103** FOR FINISH FLOOR AND FINISH SCHEDULE
2. SEE SHEET **A-501** FPR PARTITION TYPES
3. SEE SHEET **A-501** FOR DOOR AND WINDOW SCHEDULE

KEYNOTES

KEY VALUE	DESCRIPTION
052	STEEL BOLLARD. SEE CIVIL DWGS.
060	EXISTING COVERED BOARDING TRAIN STRUCTURE AREA BEYOND
143	CONCRETE HOUSEKEEPING PAD. COORDINATE SIZE WITH EQUIPMENT PLANS
149	CANOPY SUPPORT INSTALLED AS PER MANUFACTURER'S RECOMMENDATION
205	6X6 ALUMINUM GUTTER PAINTED TO MATCH FASCIA. SEE ROOF PLANS LOCATION.
207	6x4 ALUMINUM DOWNSPOUT PAINTED TO MATCH THE FASCIA AND WALL COLOR AND TO BE CONNECTED WITH STORM WATER DRAIN SYSTEM. SEE ROOF PLANS LOCATION
208	4x4 ALUMINUM DOWNSPOUT PAINTED TO MATCH THE FASCIA AND WALL COLOR AND TO BE CONNECTED WITH STORM WATER DRAIN SYSTEM. SEE ROOF PLANS LOCATION
210	SINGLE-PLY 60mm TPO ROOF ROOF SYSTEM
229	SCUPPER. SEE DETAIL AT A-502
229a	OVERFLOW EMERGENCY SCUPPER. SEE DETAIL AT A-502
342	AUTOMATIC TICKET DISPENSER (OWNER PROVIDE)
343	TICKET SERVICE WINDOW WITH MICROPHONE SYSTEM, FOR WINDOW DETAILS, REFER TO WINDOW SCHEDULE
347	2x12" FASCIA
352	PREFAB CUPOLA. STYLE: JAMESTOWN-LOUVERED WITH COPPER ROOF BY CUPOLAS DIRECT
353	DIGITAL SIGN (OWNER PRODIDED)
354	4x4 FOAM TRIM BAND WITH CEMENT PLASTER FINISH ATTACH PER MANUFACTURER'S REQUIREMENTS
356	4" X 10" ROOF OVERHANG BRACKETS
357	ASPHALT COMPOSITION ARCHITECTURAL STYLE SHINGLE OVER 30 # FELT UNDERLAYMENT OVER ROOF SHEATHING. MIN. 15 YEARS WARRANTY
360	WALL MOUNTED LIGHT FIXTURE. RE:ELECTRICAL DWGS.
361	4" X 8" DECORATIVE WALL OPENING. TYPICAL.
362	1" X 12" WOOD FASCIA NAILER. REFER TO PAINT LEGEND FOR COLOR SELECTION.
363	METAL CANOPY BY SPECIALTY ENGINEER, SHOP DWG. TO BE PROVIDED FOR ARCHITECT APPROVAL. POWER COATED FINISH,REFER TO PAINT COLOR LEGEND.
437	SECURITY CAMERAS, REFER TO A-101 FOR LEGEND
442	ACCESSIBLE HI-LO DRINKING FOUNTAIN W/ BOTTLE FILLER (ELKA VRCTLBWSK) VANDAL RESISTANT/ STAINLESS STEEL
509	CONDENSING UNIT OVER CONCRETE SLAB. SEE MECHANICAL PLANS
510	EXTERIOR GRADE THIN BRICK VENEER EQUAL TO BELDEN BRICK TYPE 'TBX' (SELECT)- COLOR & TEXTURE TO BE SELECTED FROM ANY/ALL AVAILABLE

Carbon design + architecture
FLORIDA LIC No: AR95989

CLIENT DATA

Client:
CITY OF OCALA
501 NE 1st Ave.
Ocala, FL 34470

PROJECT DATA

Project No: 24020
Project Na: OCALA SUNTRAN RESTROOMS & KIOSK

ARCHITECT DATA

Carbon design & architecture
263 13th Avenue South
Suite 375
St. Petersburg, FL 33701
O:: 941.362.4312
W:: www.carbonAE.com

ENGINEER DATA

ISSUE + REVISION DATA

No:	Description:	Date:

ARCHITECTURE SEAL

05.28.2024
DRAWN BY CDA
CHECKED BY SEW

A-201
EXTERIOR ELEVATIONS

100% CD's Set
PRINTED: 5/28/2024 6:09:51 PM