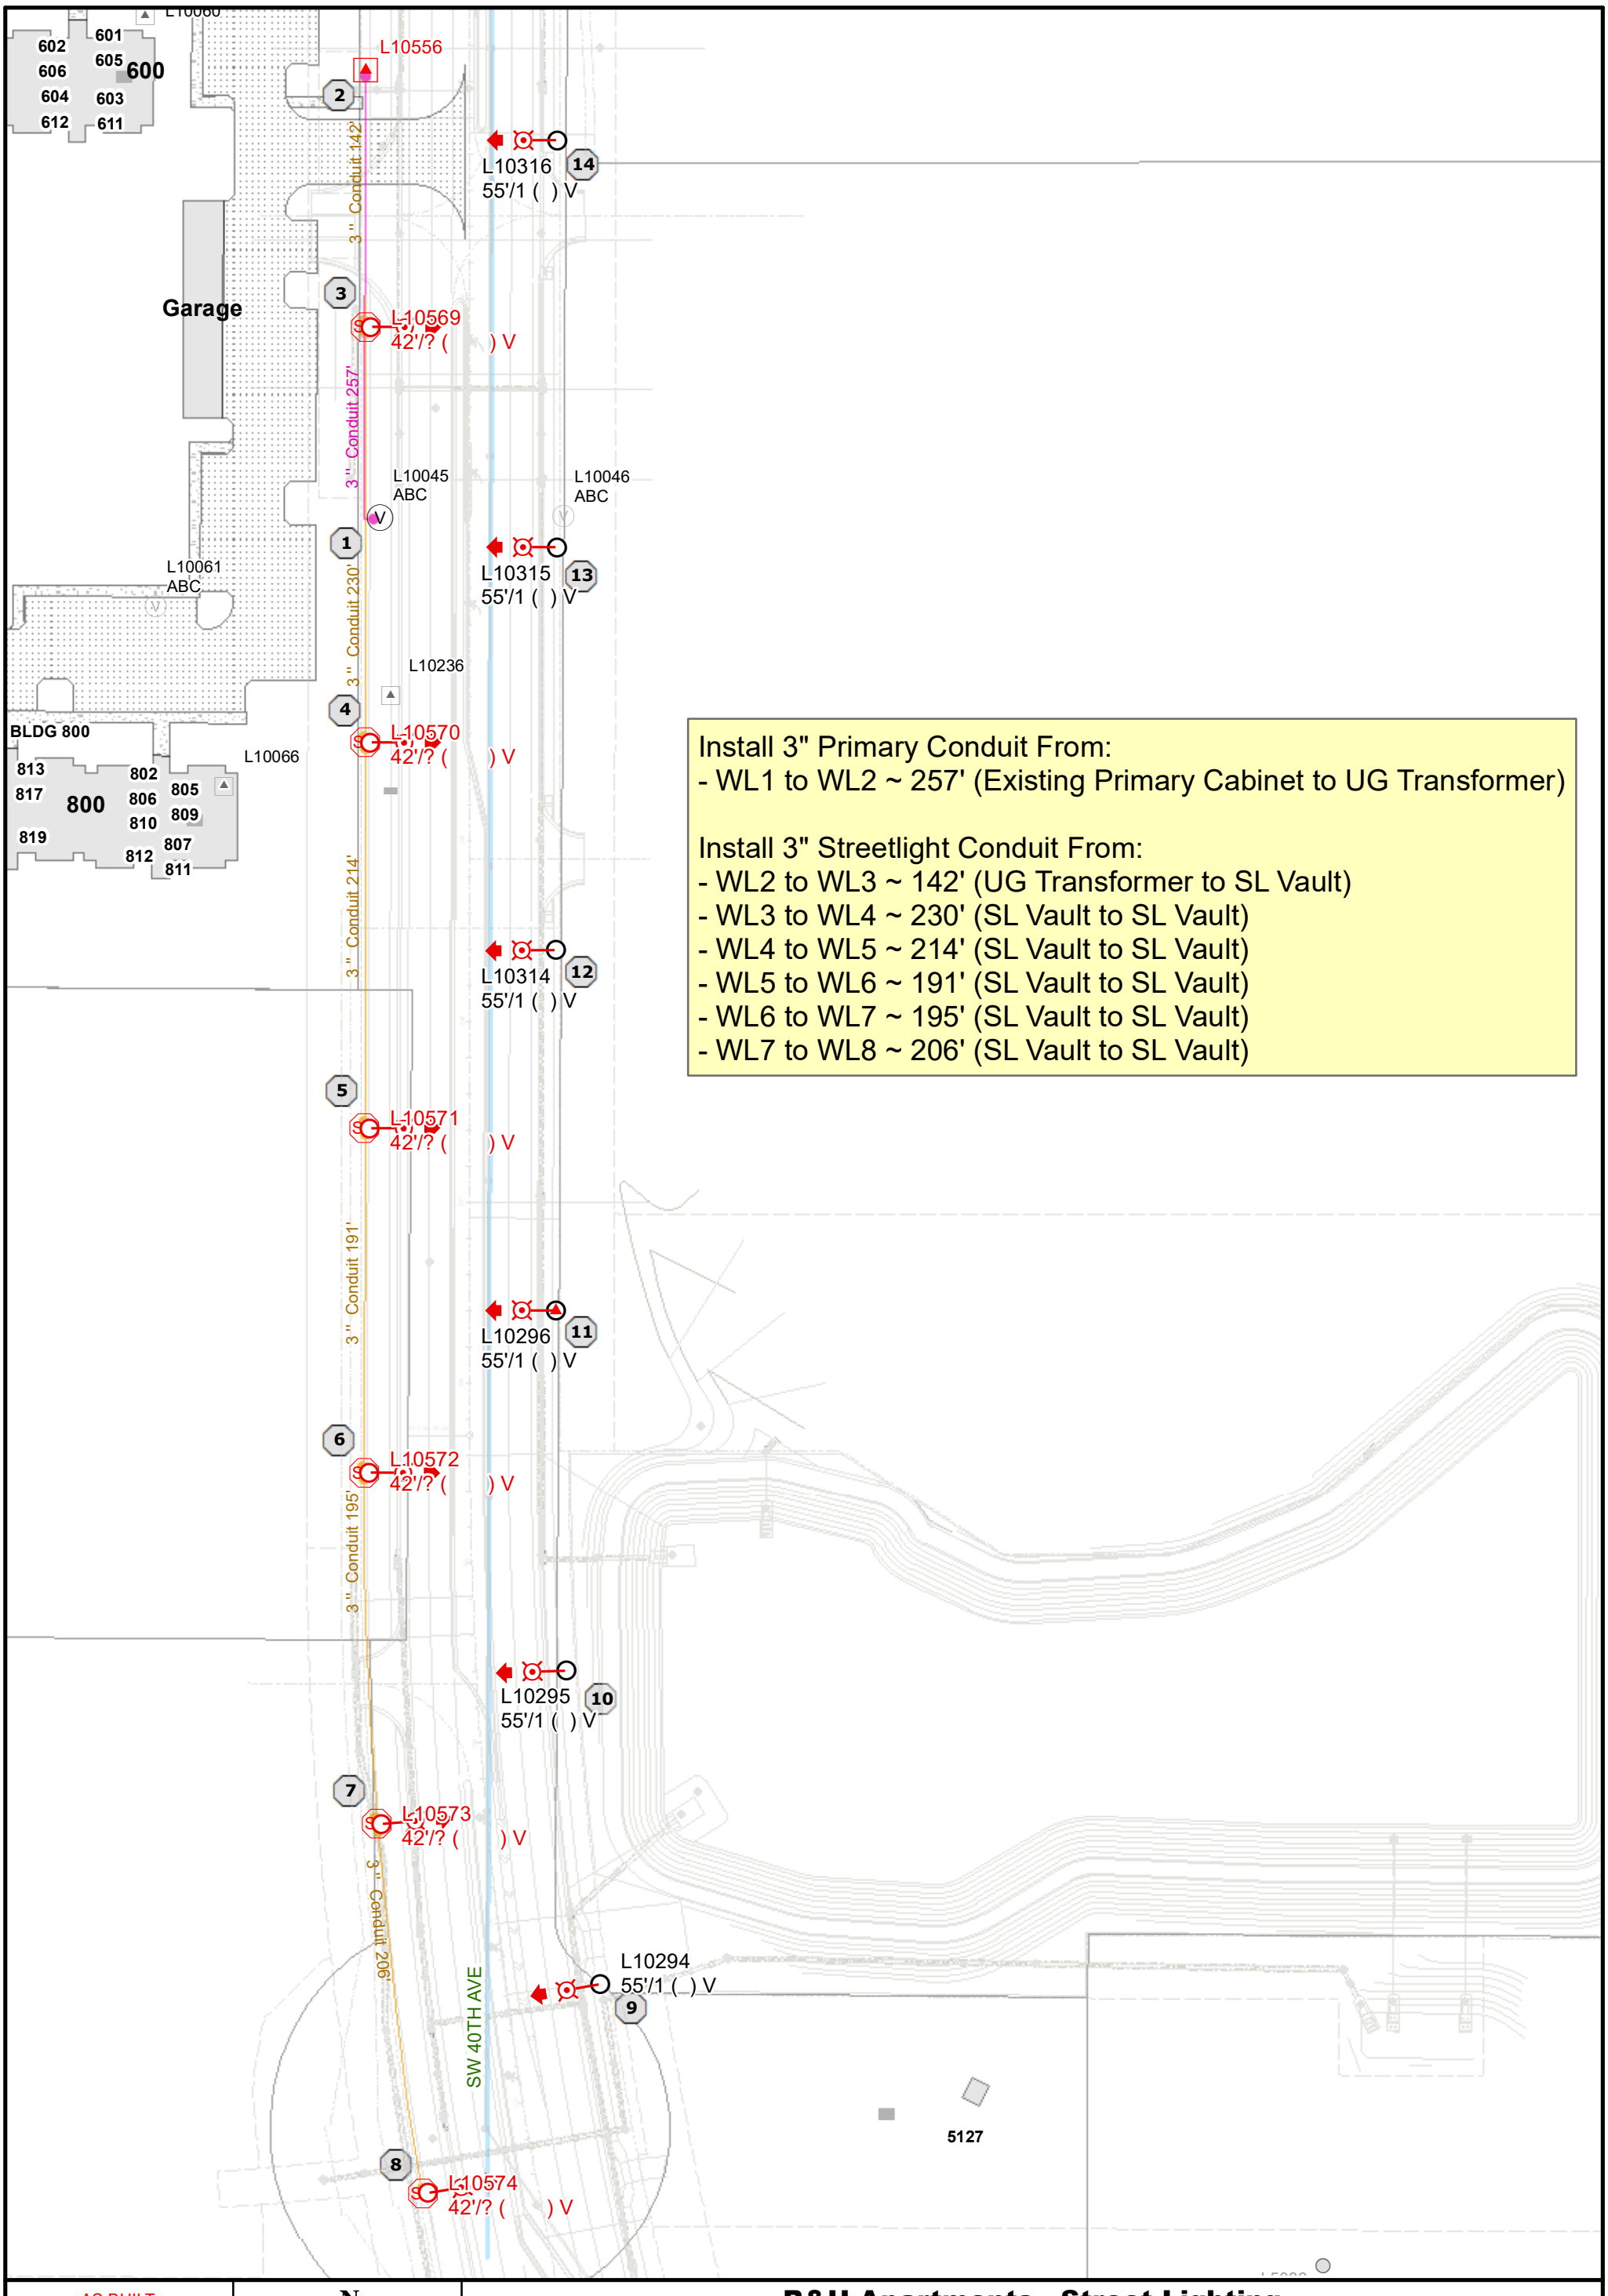


Install 3" Primary Conduit From:
- WL1 to WL2 ~ 257' (Existing Primary Cabinet to UG Transformer)

Install 3" Streetlight Conduit From:
- WL2 to WL3 ~ 142' (UG Transformer to SL Vault)
- WL3 to WL4 ~ 230' (SL Vault to SL Vault)
- WL4 to WL5 ~ 214' (SL Vault to SL Vault)
- WL5 to WL6 ~ 191' (SL Vault to SL Vault)
- WL6 to WL7 ~ 195' (SL Vault to SL Vault)
- WL7 to WL8 ~ 206' (SL Vault to SL Vault)

AS BUILT

SIGN

DATE

LOCATES: YES

N W E S

1 " = 83 '

B&H Apartments - Street Lighting

Install street lights along SW 40th Ave adjacent to B&H apartments.

1805 NE 30 AVE
OCALA, FL 34470

PH: (352) 351-6620
FX: (352) 401-6961

Prj #:	*25-1600*	*Ckt:*	*824*
WO #:	*EY25-053*	*Eng:*	*lking*
		Date:	*10/29/2025*

4850 SW 40th Ave
Ocala, FL 34474